HEALDSBURG AVENUE COMPLETE STREETS PROJECT

LEGEND

- STRIPED BUFFER AND DELINEATORS
- PAVED MEDIAN
- LANDSCAPED MEDIAN
- BIORETENTION AREA

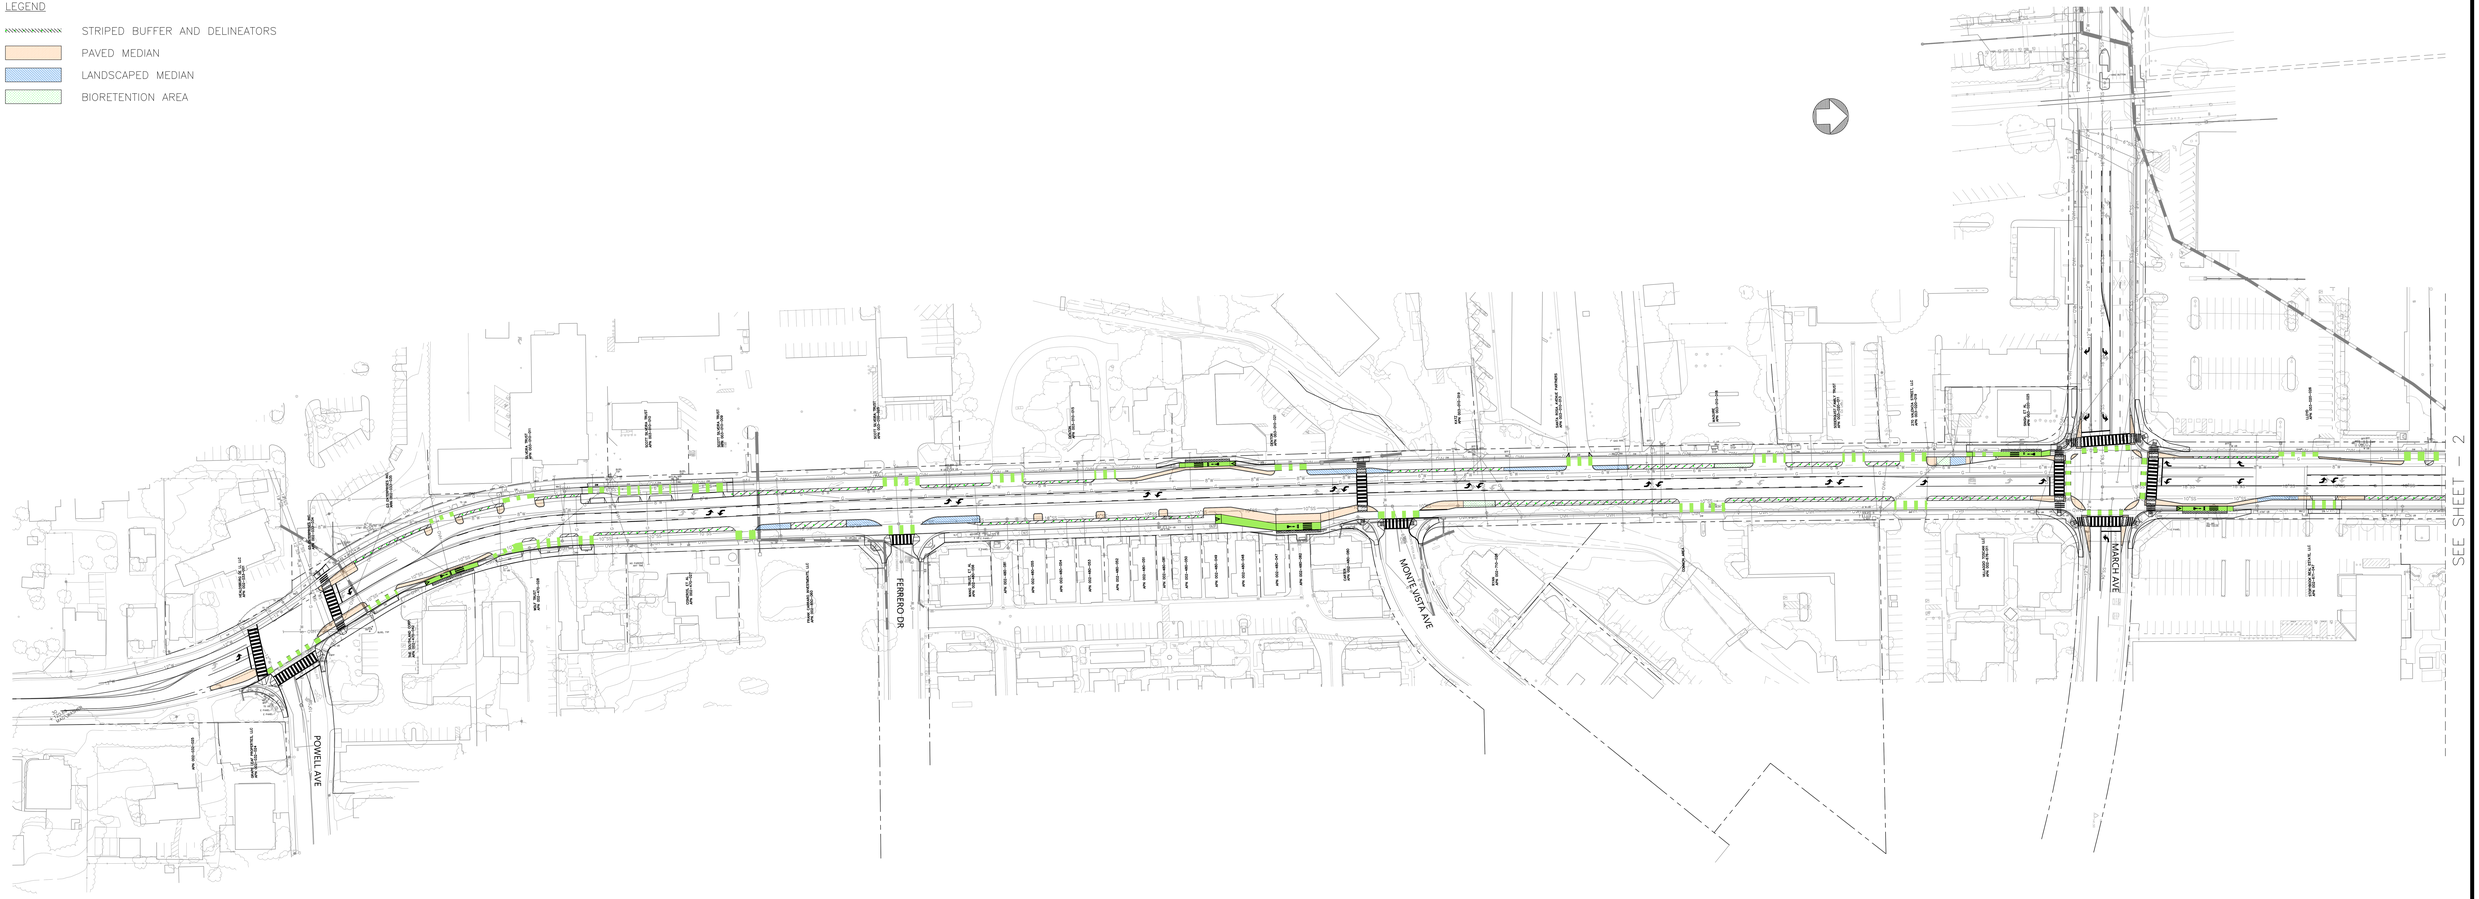

GRAPHIC SCALE

(IN FEET)
1 inch = 40 ft.

SHEET - 1

DRAWING NAME: P:\2022\221577_Healdsburg_Ave_Complete_Streets\ENG-TE\Exhibits\004_Cut_Cost\Healdsburg_All_Exhibit_CC.dwg
DATE/TIME: 09-10-24
PLOTTED BY: 9:09 AM

HEALDSBURG AVENUE COMPLETE STREETS PROJECT

LEGEND

- STRIPED BUFFER AND DELINEATORS
- PAVED MEDIAN
- LANDSCAPED MEDIAN
- BIORETENTION AREA

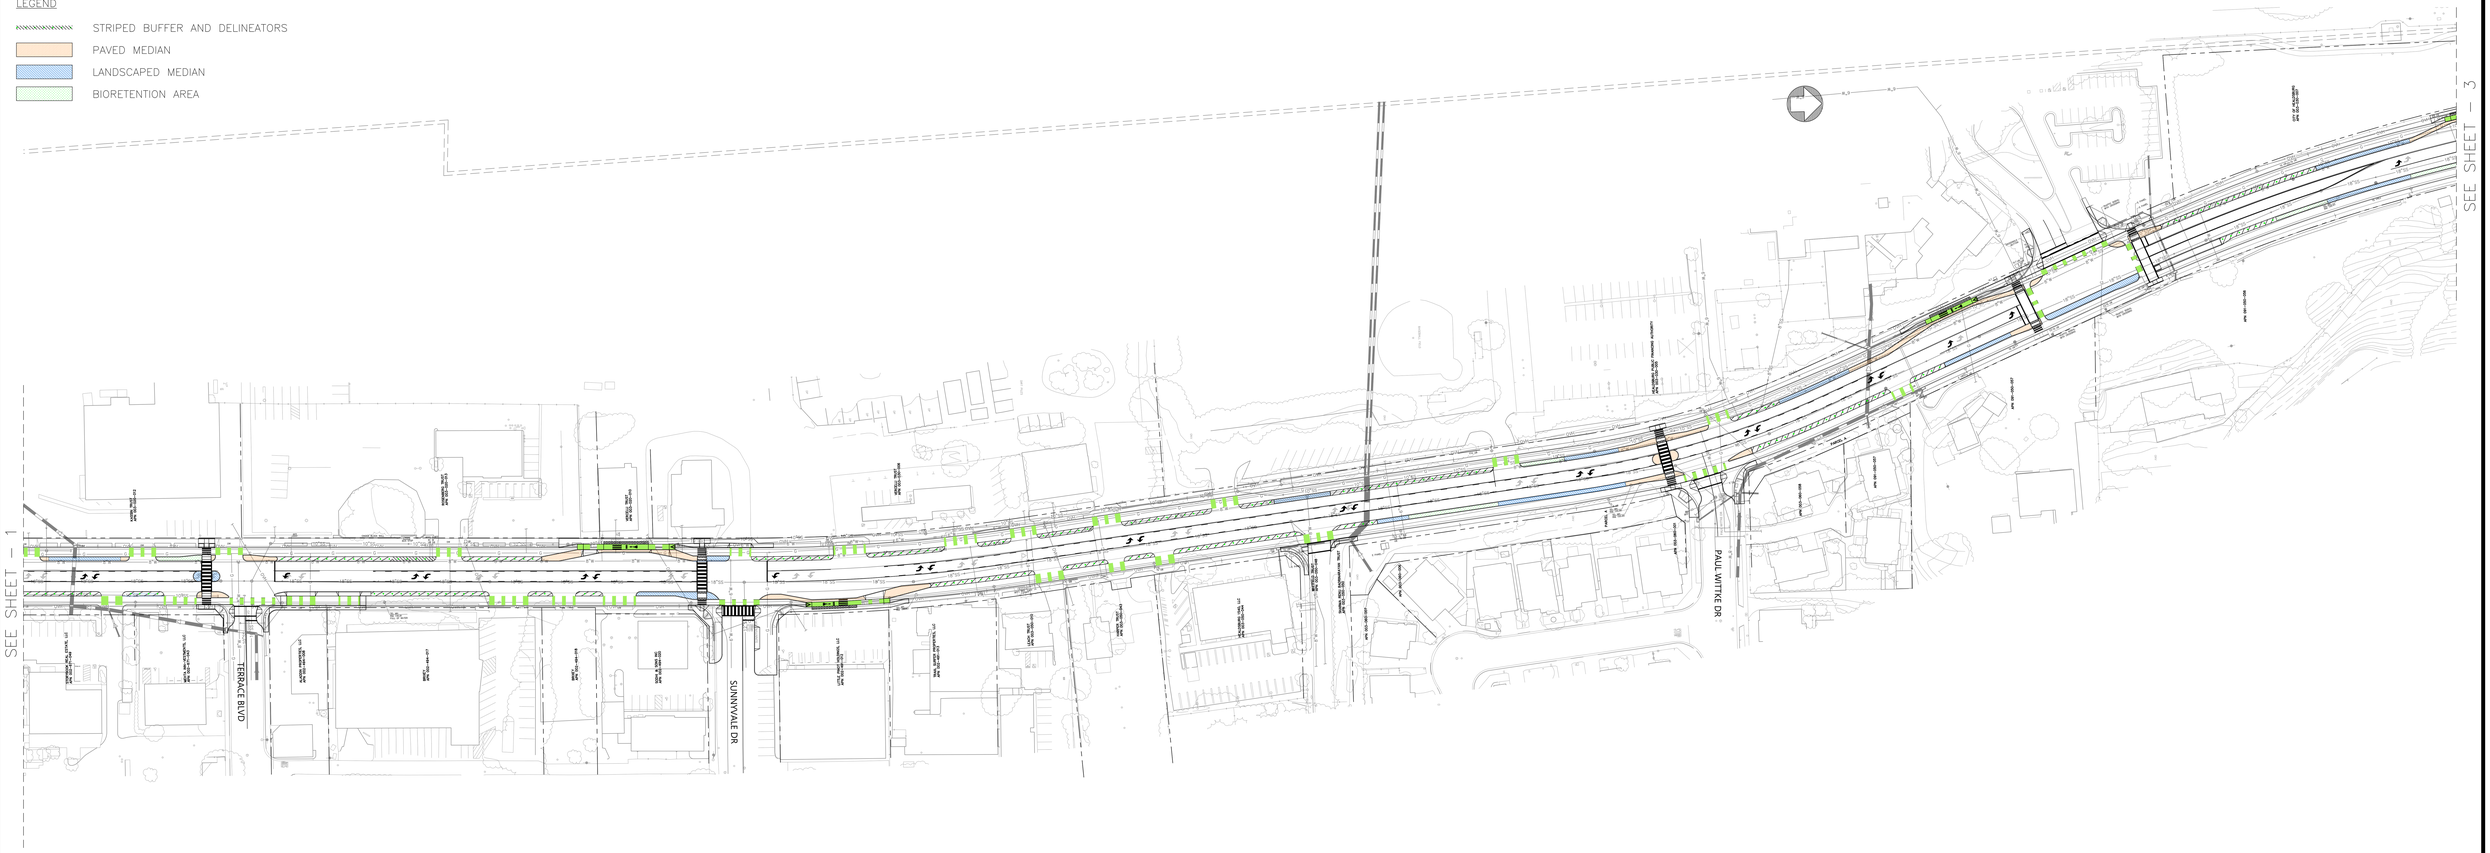

GRAPHIC SCALE

(IN FEET)
1 inch = 40 ft.

SHEET - 2

DRAWING NAME: P:\2022\221577_Healdsburg_Ave_Complete_Streets\ENG-CT\Exhibits\004_Cut_Cost\Healdsburg_All_Exhibit_CC.dwg
DATE/TIME: 09-10-24
PLOTTED BY: gwu

HEALDSBURG AVENUE COMPLETE STREETS PROJECT

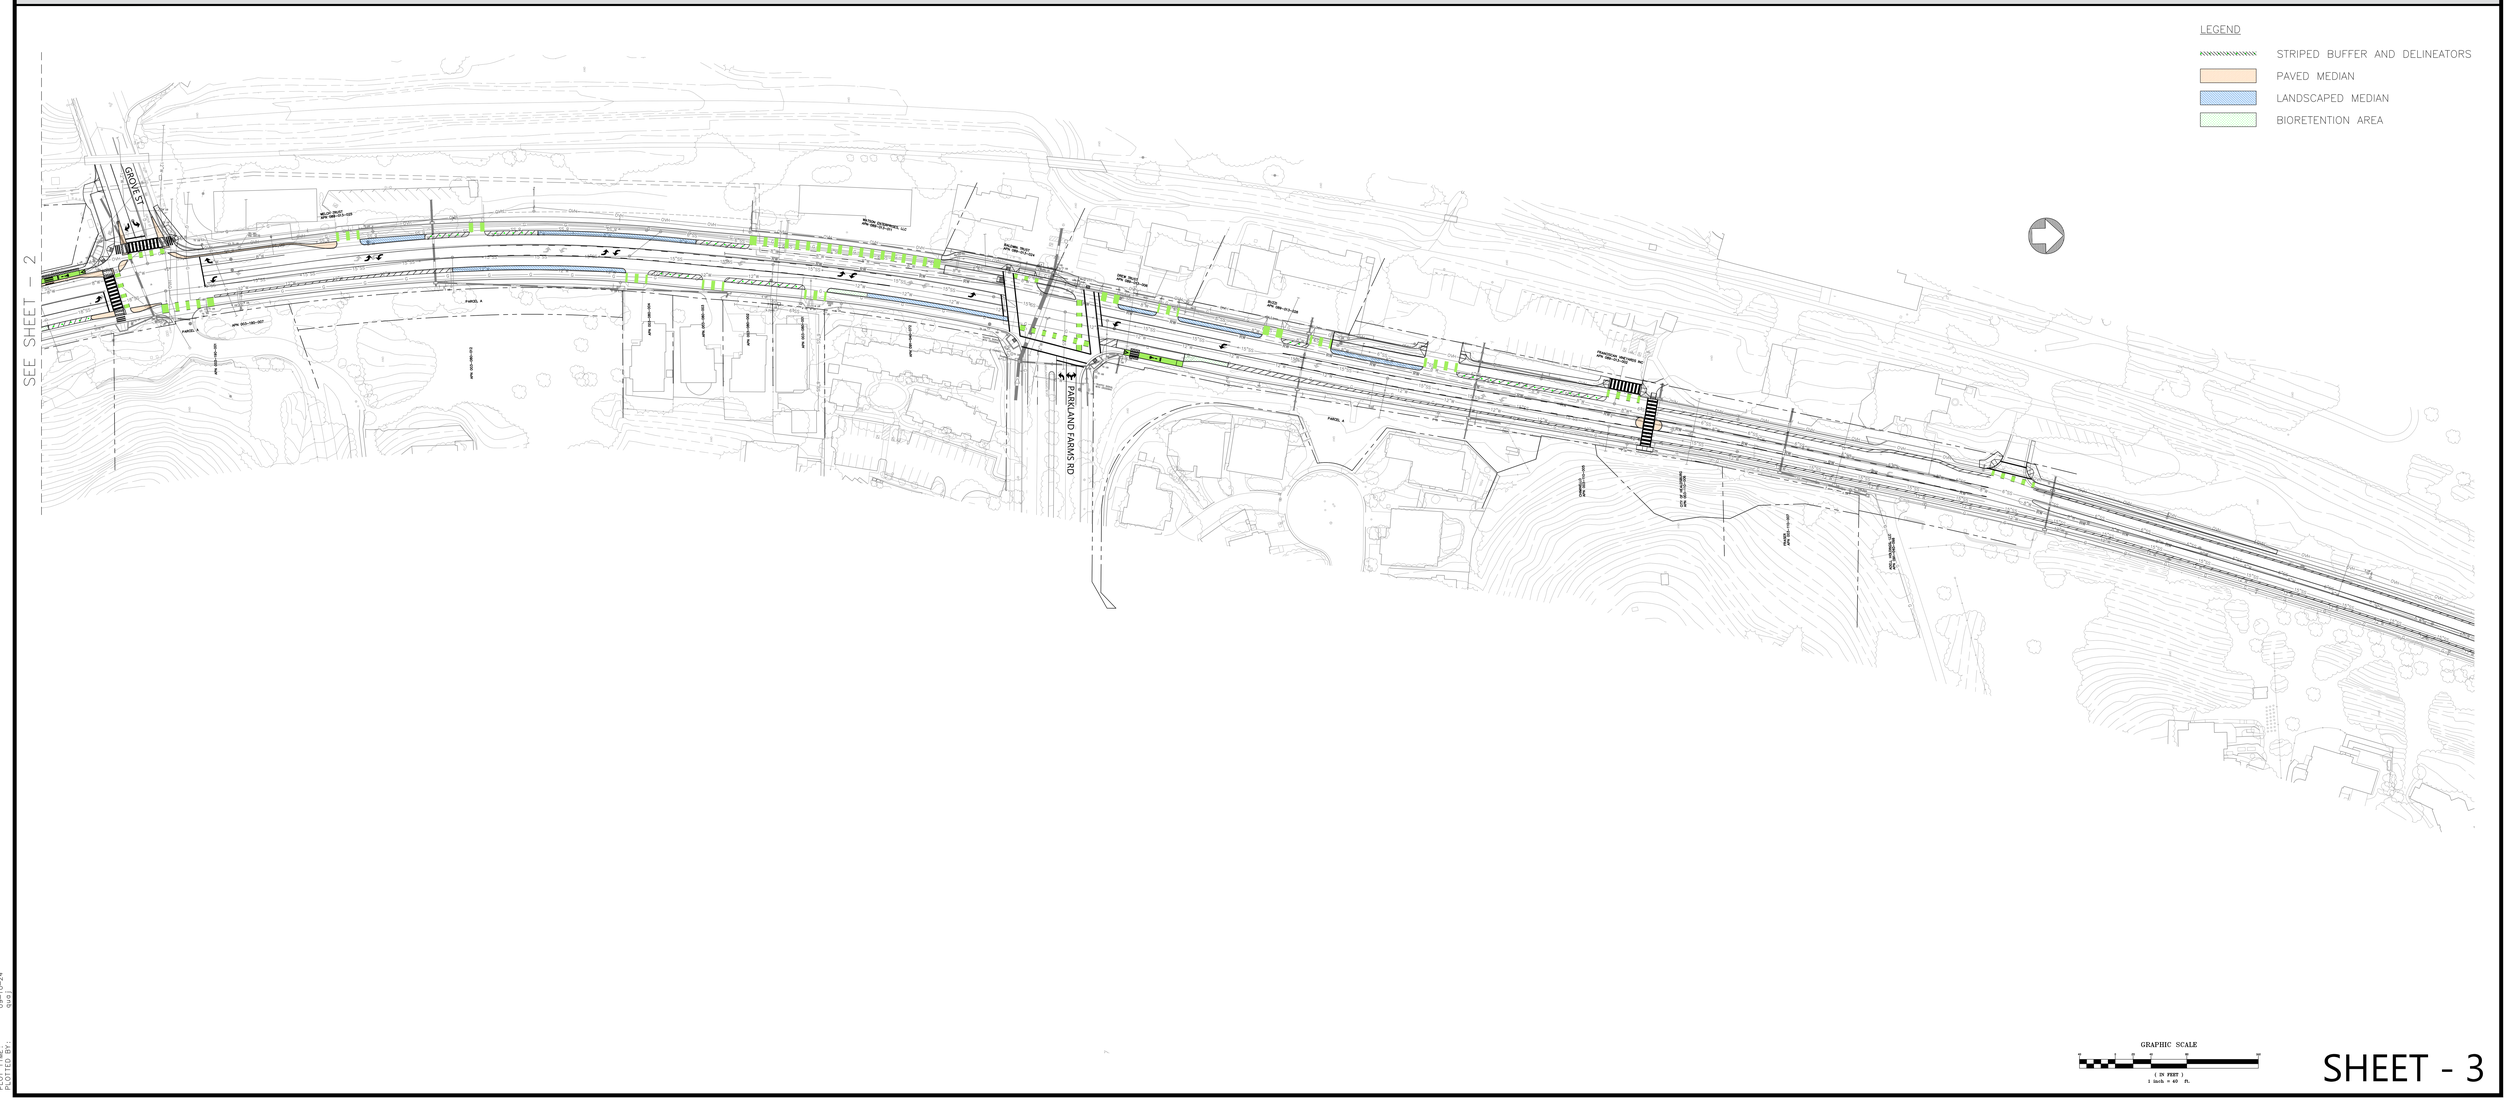

SHEET - 3

DRAWING NAME: P:\2022\221577_Healdsburg_Ave_Complete_Streets\ENG-CT\Exhibits\004_Cut_Cost\Healdsburg_All_Exhibit_CC.dwg
DATE/TIME: 09-10-24
PLOTTED BY: gwu